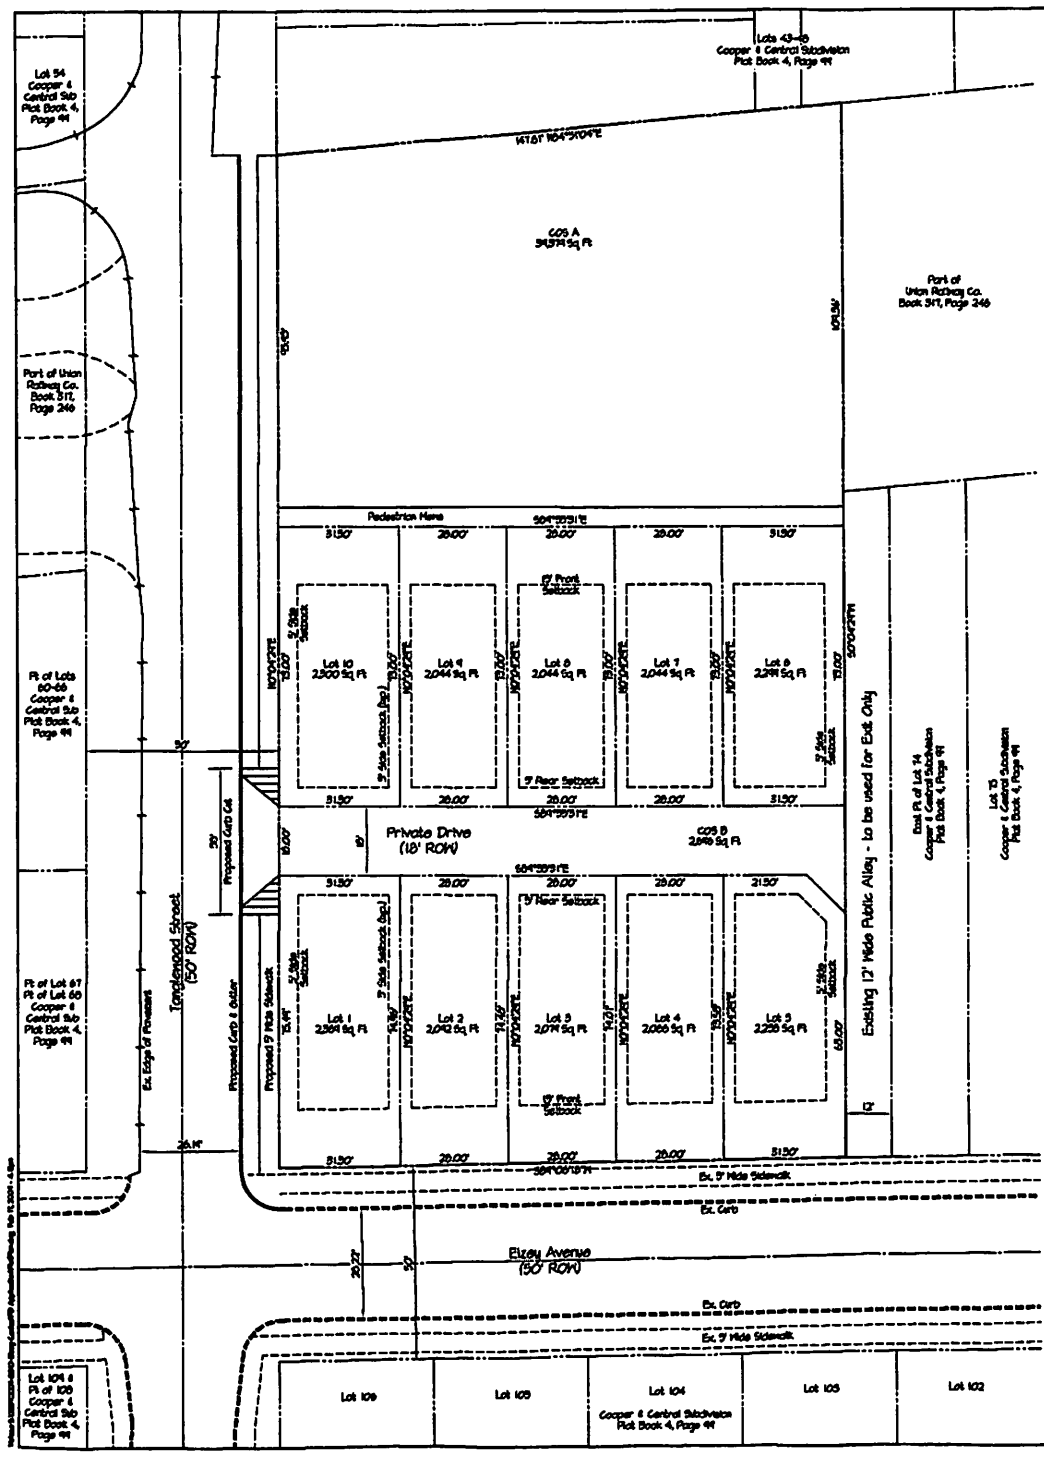

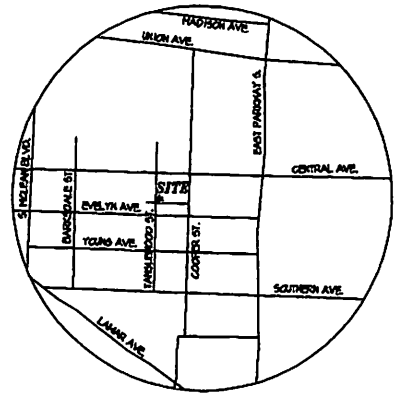

VICINITY MAP
NTS

PLOT PLAN — PD 09-xxx

CHRISTIE PLACE PLANNED DEVELOPMENT

OWNER: ELZEY REAL ESTATE LIMITED PARTNERSHIP
DEVELOPER: THE COWLES COMPANY
10 LOTS — 0.904 ACRES
WARD 31, BLOCK 132, PARCEL 1
MEMPHIS, TENNESSEE
FEBRUARY 2009
SHEET 1 of 1

ENGINEERING - PLANNING
LANDSCAPE ARCHITECTURE
CONSULTING, LLC
8909 Shelby Oaks Drive
Suite 200
Memphis TN 38134
901-372-0380
(fax) 372-0370
www.ERCB-memphis.com